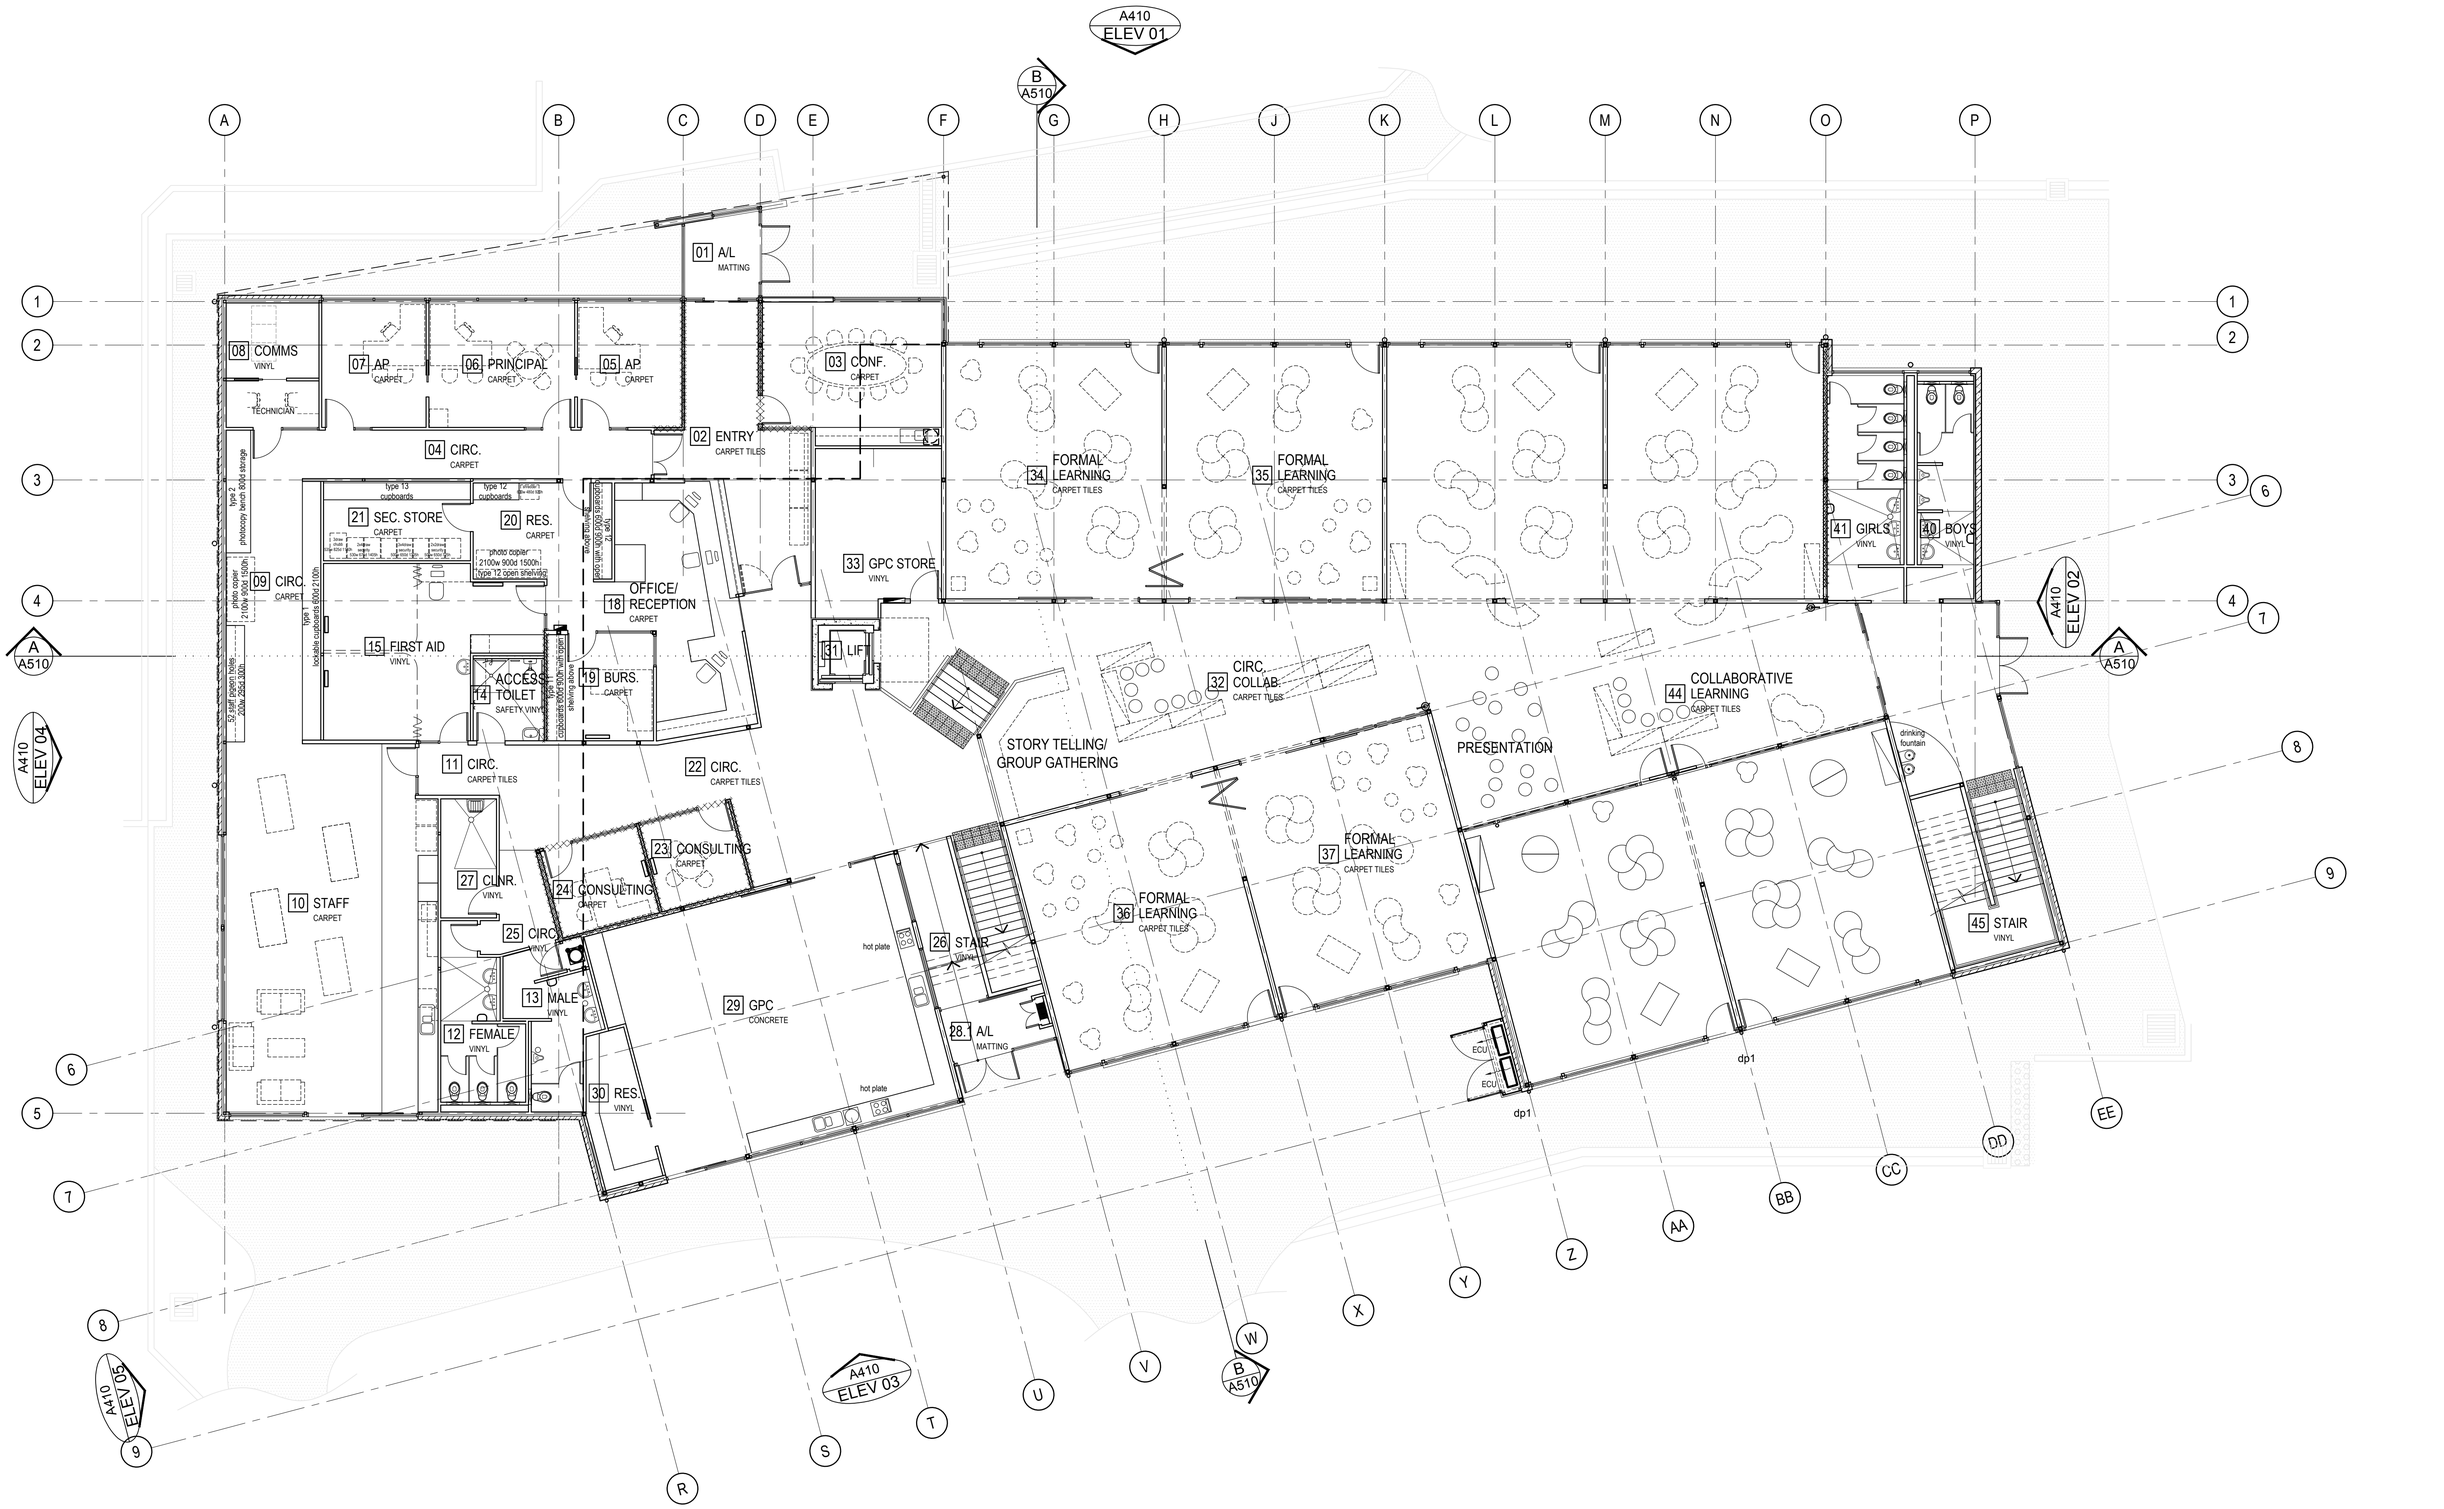

Notes	Revision		Date	Issued by
© Copyright	0	DESIGN DESIGN DELEVELOPMENT ISSUE	22-07-2015	BHA

Project
MONTPELLIER PRIMARY SCHOOL
LAMBHILL CRESCENT, HIGHTON, VICTORIA, 3216
PROPOSED TWO STOREY REDEVELOPMENT
FOR MONTPELLIER PRIMARY SCHOOL

Drawing Title
GROUND FLOOR PLAN

Architect.
Baade Harbour Australia Pty. Ltd.
Melbourne
591 Bridge Road, Richmond.
Victoria 3121 Australia
Telephone + 61 3 9429 4255
bhamelb@bhaust.com.au

Scale	1:100 @ A1
Date	MAY 2015
Drawn	BT
Checked	BT
Project No.	14.053
Issue	DESIGN DEVELOPMENT
Drawing No.	A110
Rev.No.	A

North